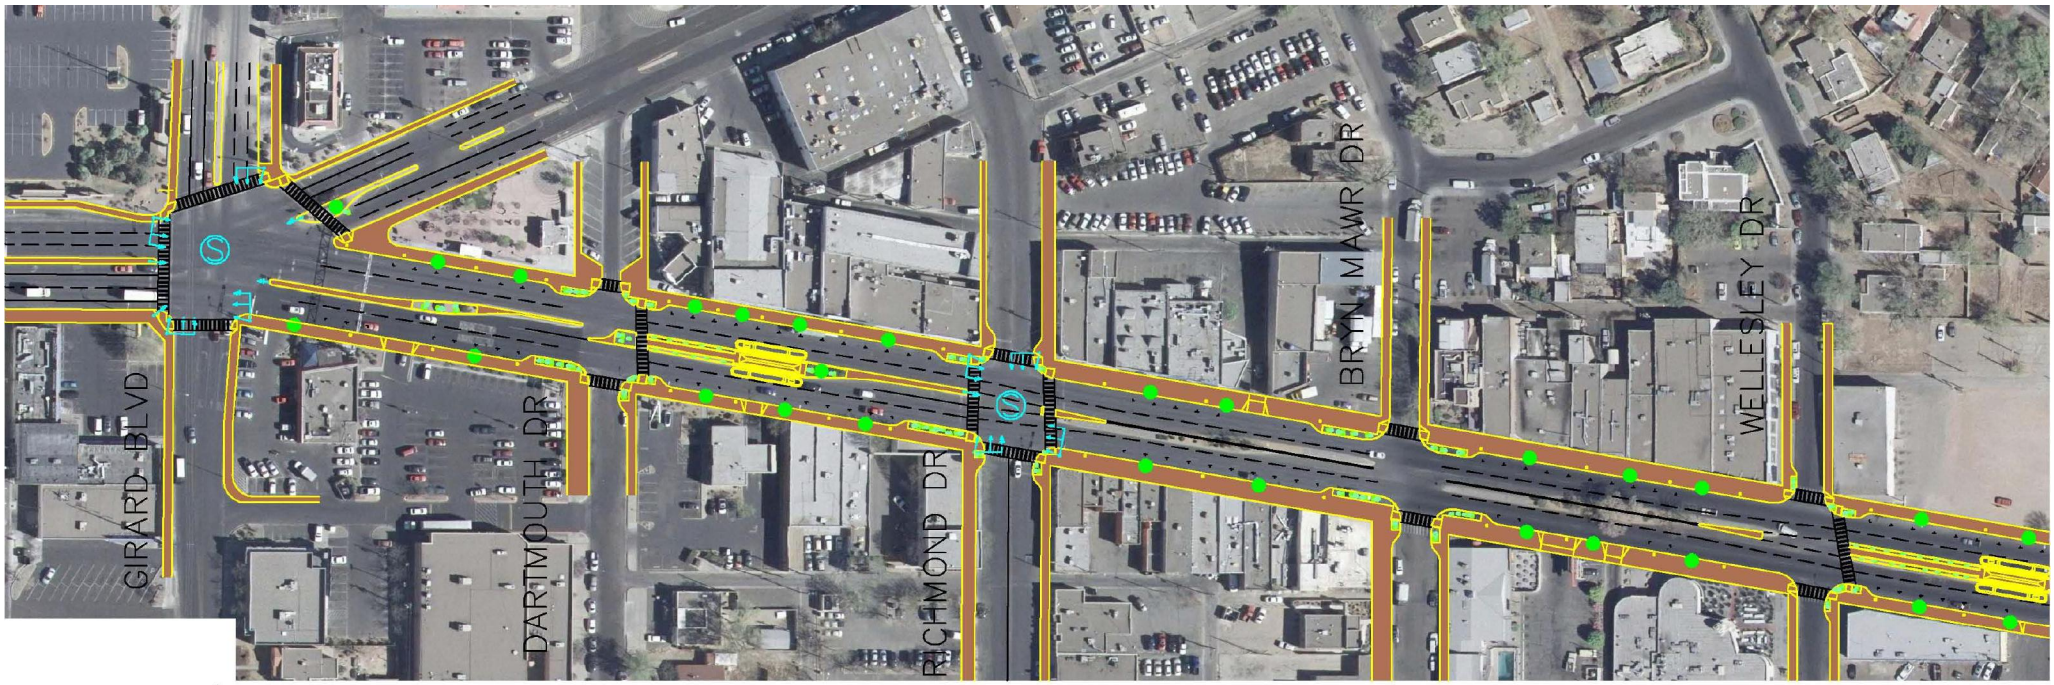

CENTRAL AVENUE CONCEPTUAL STREETSCAPE DESIGN
(GIRARD BLVD TO WELLESLEY DR)

N

GRAPHIC SCALE

(IN FEET)
1 inch = 150 ft.

LEGEND

- STREET LIGHT
- STREET TREE IN 4X4' TREEWELL
- TRAFFIC SIGNAL

Central Avenue Conceptual Streetscape Plan

Figure 14: Conceptual Streetscape Design